



TYPICAL SUPERSTRUCTURE DETAIL

NO SCALE

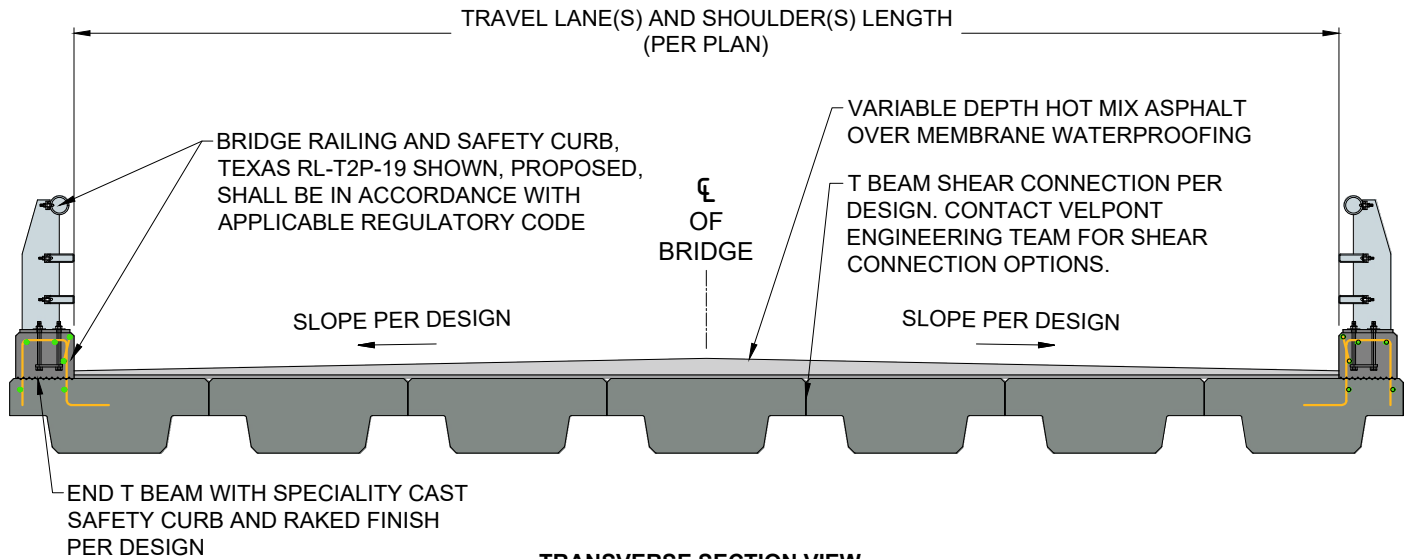

* END T BEAM REQUIRES DIFFERENT
REINFORCEMENT LAYOUT TO
ACCOMMODATE SAFETY CURB AND
BRIDGE RAILING.

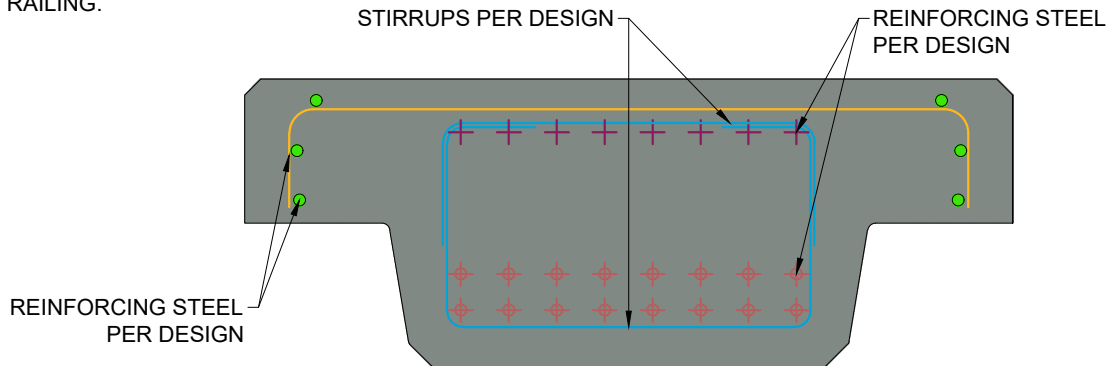

⊕ DENOTES LOCATIONS OF MAIN LONGITUDINAL REINFORCING.

T BEAM REINFORCEMENT CROSS-SECTION*

NOTE: REINFORCEMENT DESIGN AND LAYOUT WILL BE PROJECT SPECIFIC. THE REINFORCEMENT IN THIS
DETAIL ONLY SHOWS AN EXAMPLE FOR REFERENCE AND IS NOT INTENDED TO BE USED OR REPLACE
PROJECT SPECIFIC DESIGN.

THIS DRAWING IS FOR REFERENCE ONLY. DETERMINATION OF THE SUITABILITY AND/OR MANNER OF USE OF ANY
DETAILS SHOWN IS THE SOLE RESPONSIBILITY OF THE DESIGN ENGINEER OF RECORD. FINAL PROJECT DESIGNS,
INCLUDING ALL CONSTRUCTION DETAILS, SHALL BE PREPARED BY A LICENSED PROFESSIONAL ENGINEER USING
THE ACTUAL CONDITIONS OF THE PROPOSED SITE.

DRAWN BY:
EGS/LBR

DATE:
30-SEP-26

REVISION:
REV 1

PAGE:
1 of 1

TITLE:
**VELPONT TYPICAL
SUPERSTRUCTURE DETAIL**

FILE:
VELPONT TYPICAL SUPERSTRUCTURE DETAIL 30SEP2026.dwg

Velpont[®]

8212 M-119 Harbor Springs, MI 49740
(866) 222-8400 ext 33010

engineering@asterbrands.com • www.velpont.com