


FOOTING BLOCK LAYOUT FOR ABUTMENTS WITH 90° CORNERS AND SHORT-SHORT FACE CORNER BLOCK ORIENTATION

NO SCALE

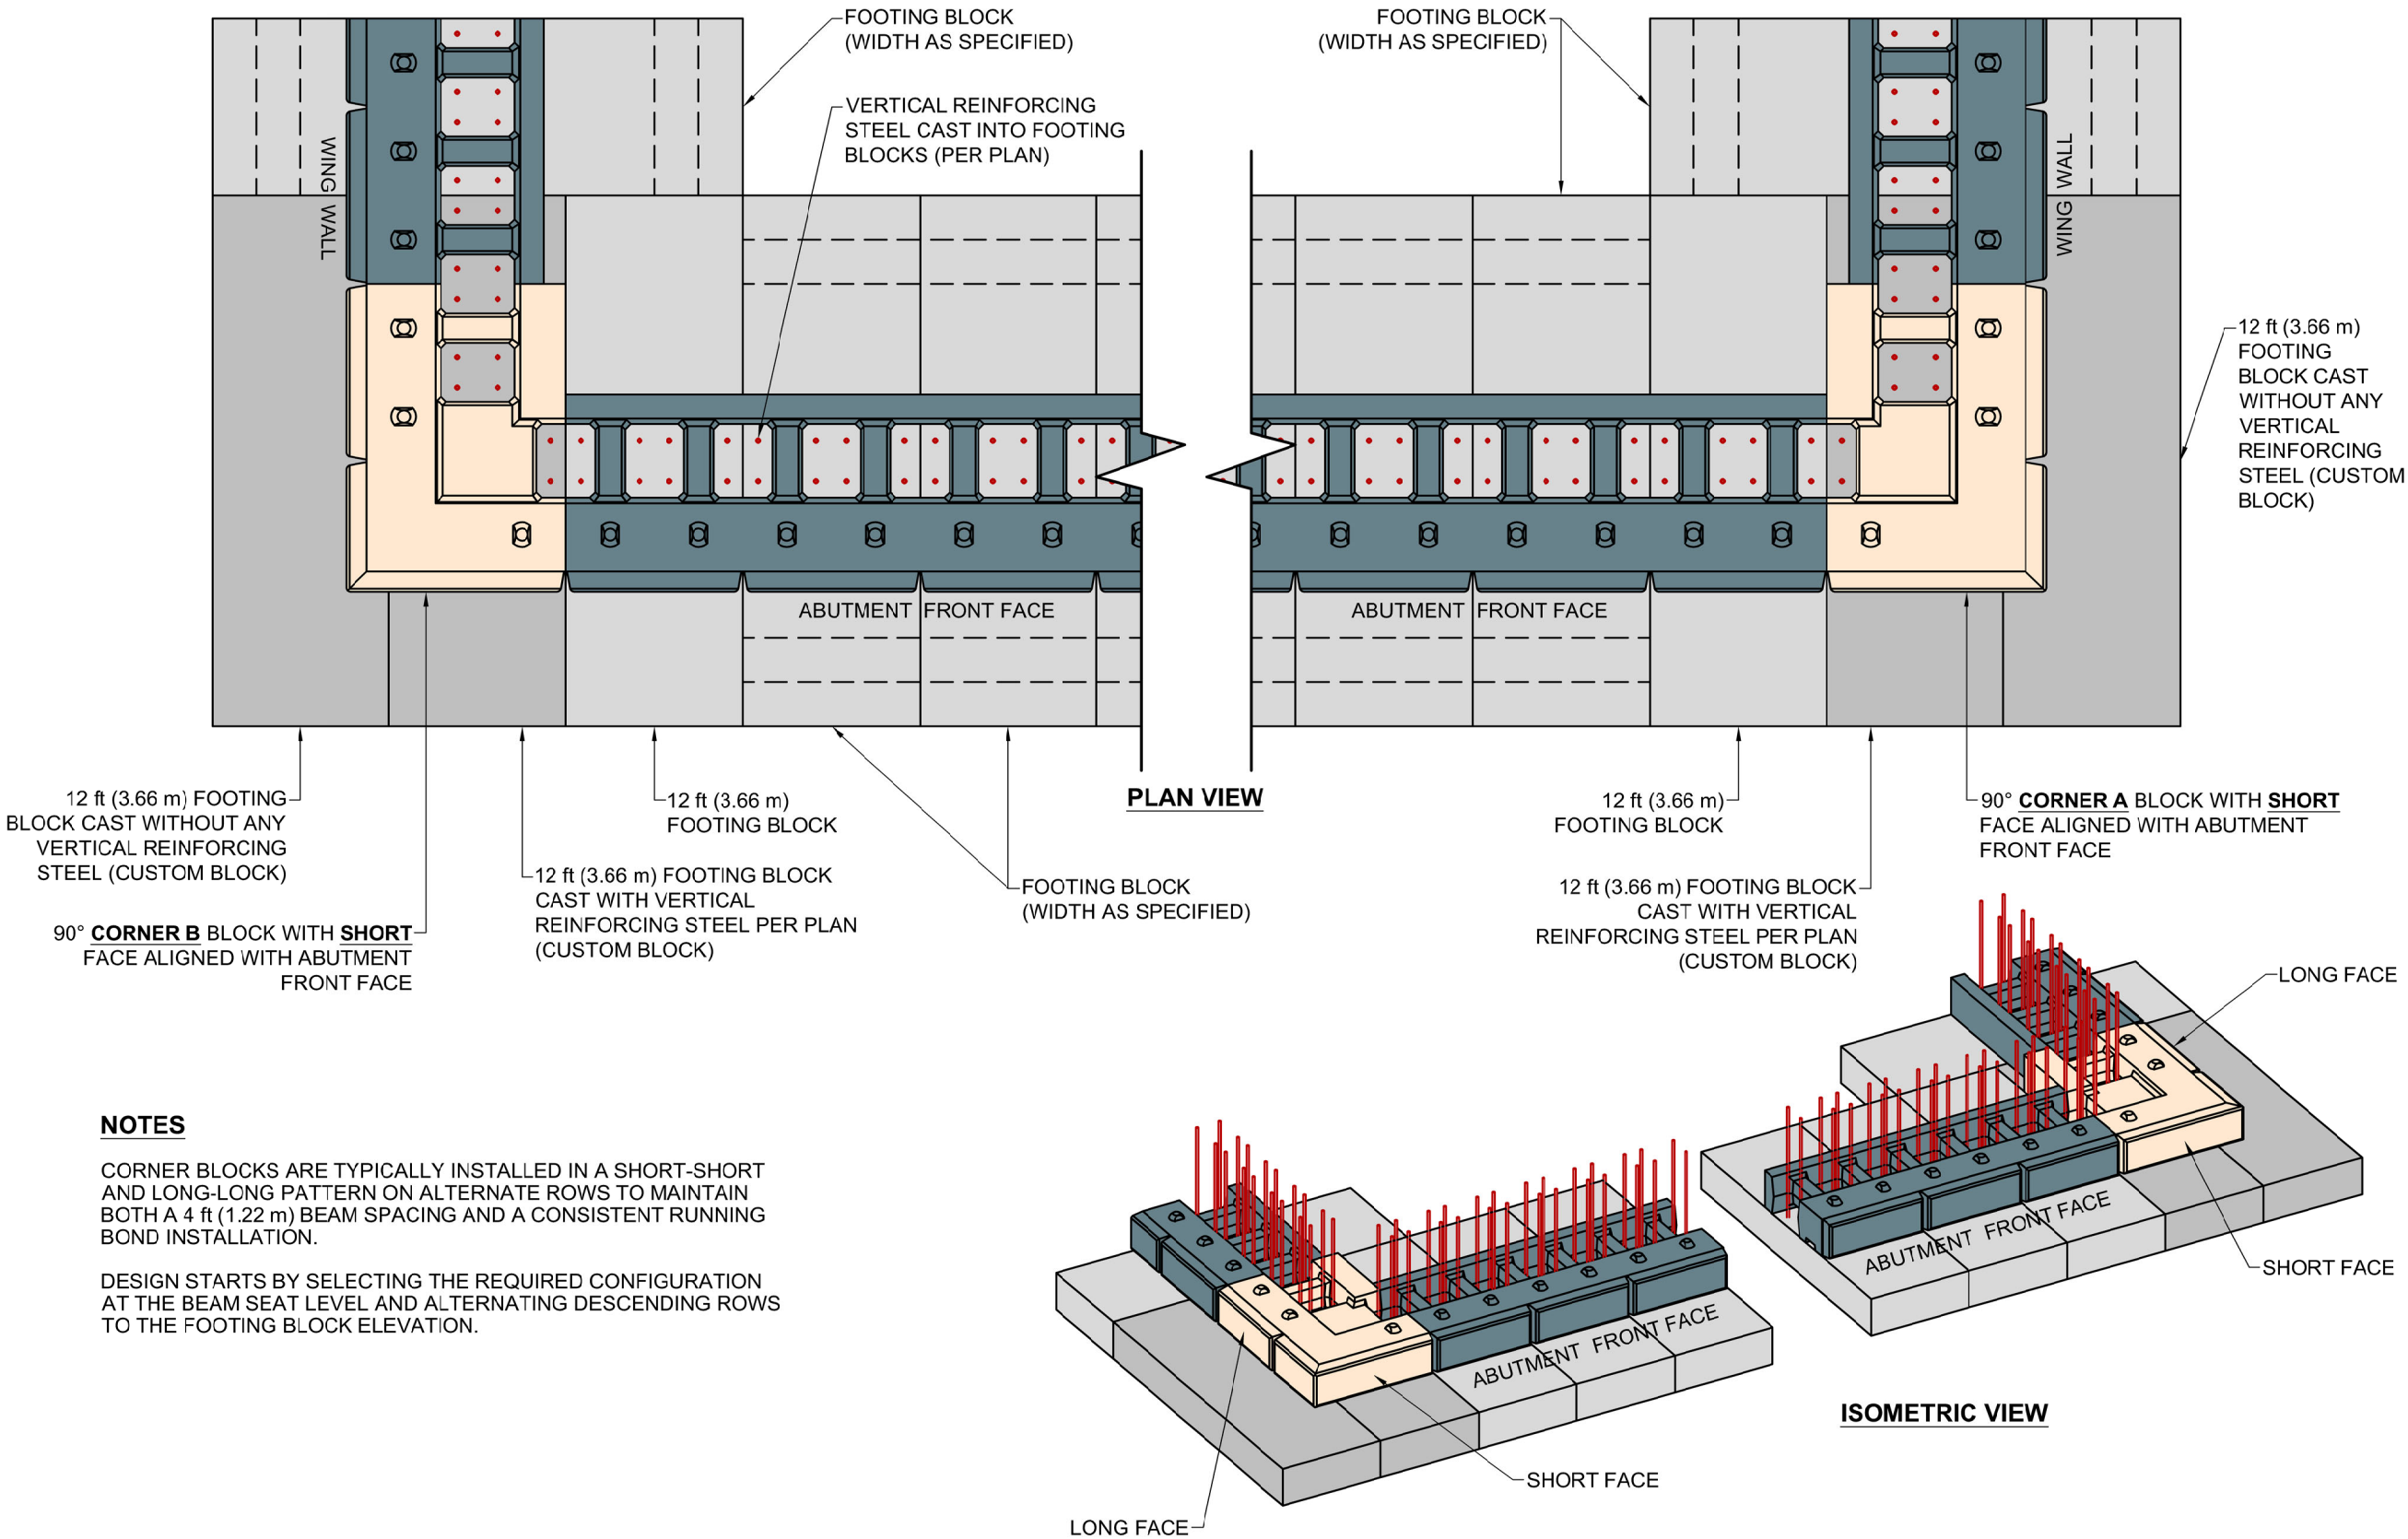

NOTES

CORNER BLOCKS ARE TYPICALLY INSTALLED IN A SHORT-SHORT AND LONG-LONG PATTERN ON ALTERNATE ROWS TO MAINTAIN BOTH A 4 ft (1.22 m) BEAM SPACING AND A CONSISTENT RUNNING BOND INSTALLATION.

DESIGN STARTS BY SELECTING THE REQUIRED CONFIGURATION AT THE BEAM SEAT LEVEL AND ALTERNATING DESCENDING ROWS TO THE FOOTING BLOCK ELEVATION.

GENERAL NOTES

THIS DRAWING IS FOR REFERENCE ONLY. DETERMINATION OF THE SUITABILITY AND/OR MANNER OF USE OF ANY DETAILS SHOWN IS THE SOLE RESPONSIBILITY OF THE DESIGN ENGINEER OF RECORD. FINAL PROJECT DESIGNS, INCLUDING ALL CONSTRUCTION DETAILS, SHALL BE PREPARED BY A LICENSED PROFESSIONAL ENGINEER USING THE ACTUAL CONDITIONS OF THE PROPOSED SITE.

Velpont

8212 M-119 Harbor Springs, MI 49740
(866) 222-8400 ext 33010
engineering@asterbrands.com • www.velpont.com


TITLE:
TYPICAL FOOTING
BLOCK LAYOUT FOR
SHORT-SHORT 90°
CORNER BLOCK
ORIENTATION

FILE NAME:
Footing Layout for 90 deg Corners 24SEP2026.dwg

PROJECT:	
DATE: 24SEP2026	DRAWN BY: JRJ
PAGE: 1 of 2	REVISION: REV 1

FOOTING BLOCK LAYOUT FOR ABUTMENTS WITH 90° CORNERS AND LONG-LONG FACE CORNER BLOCK ORIENTATION

NO SCALE

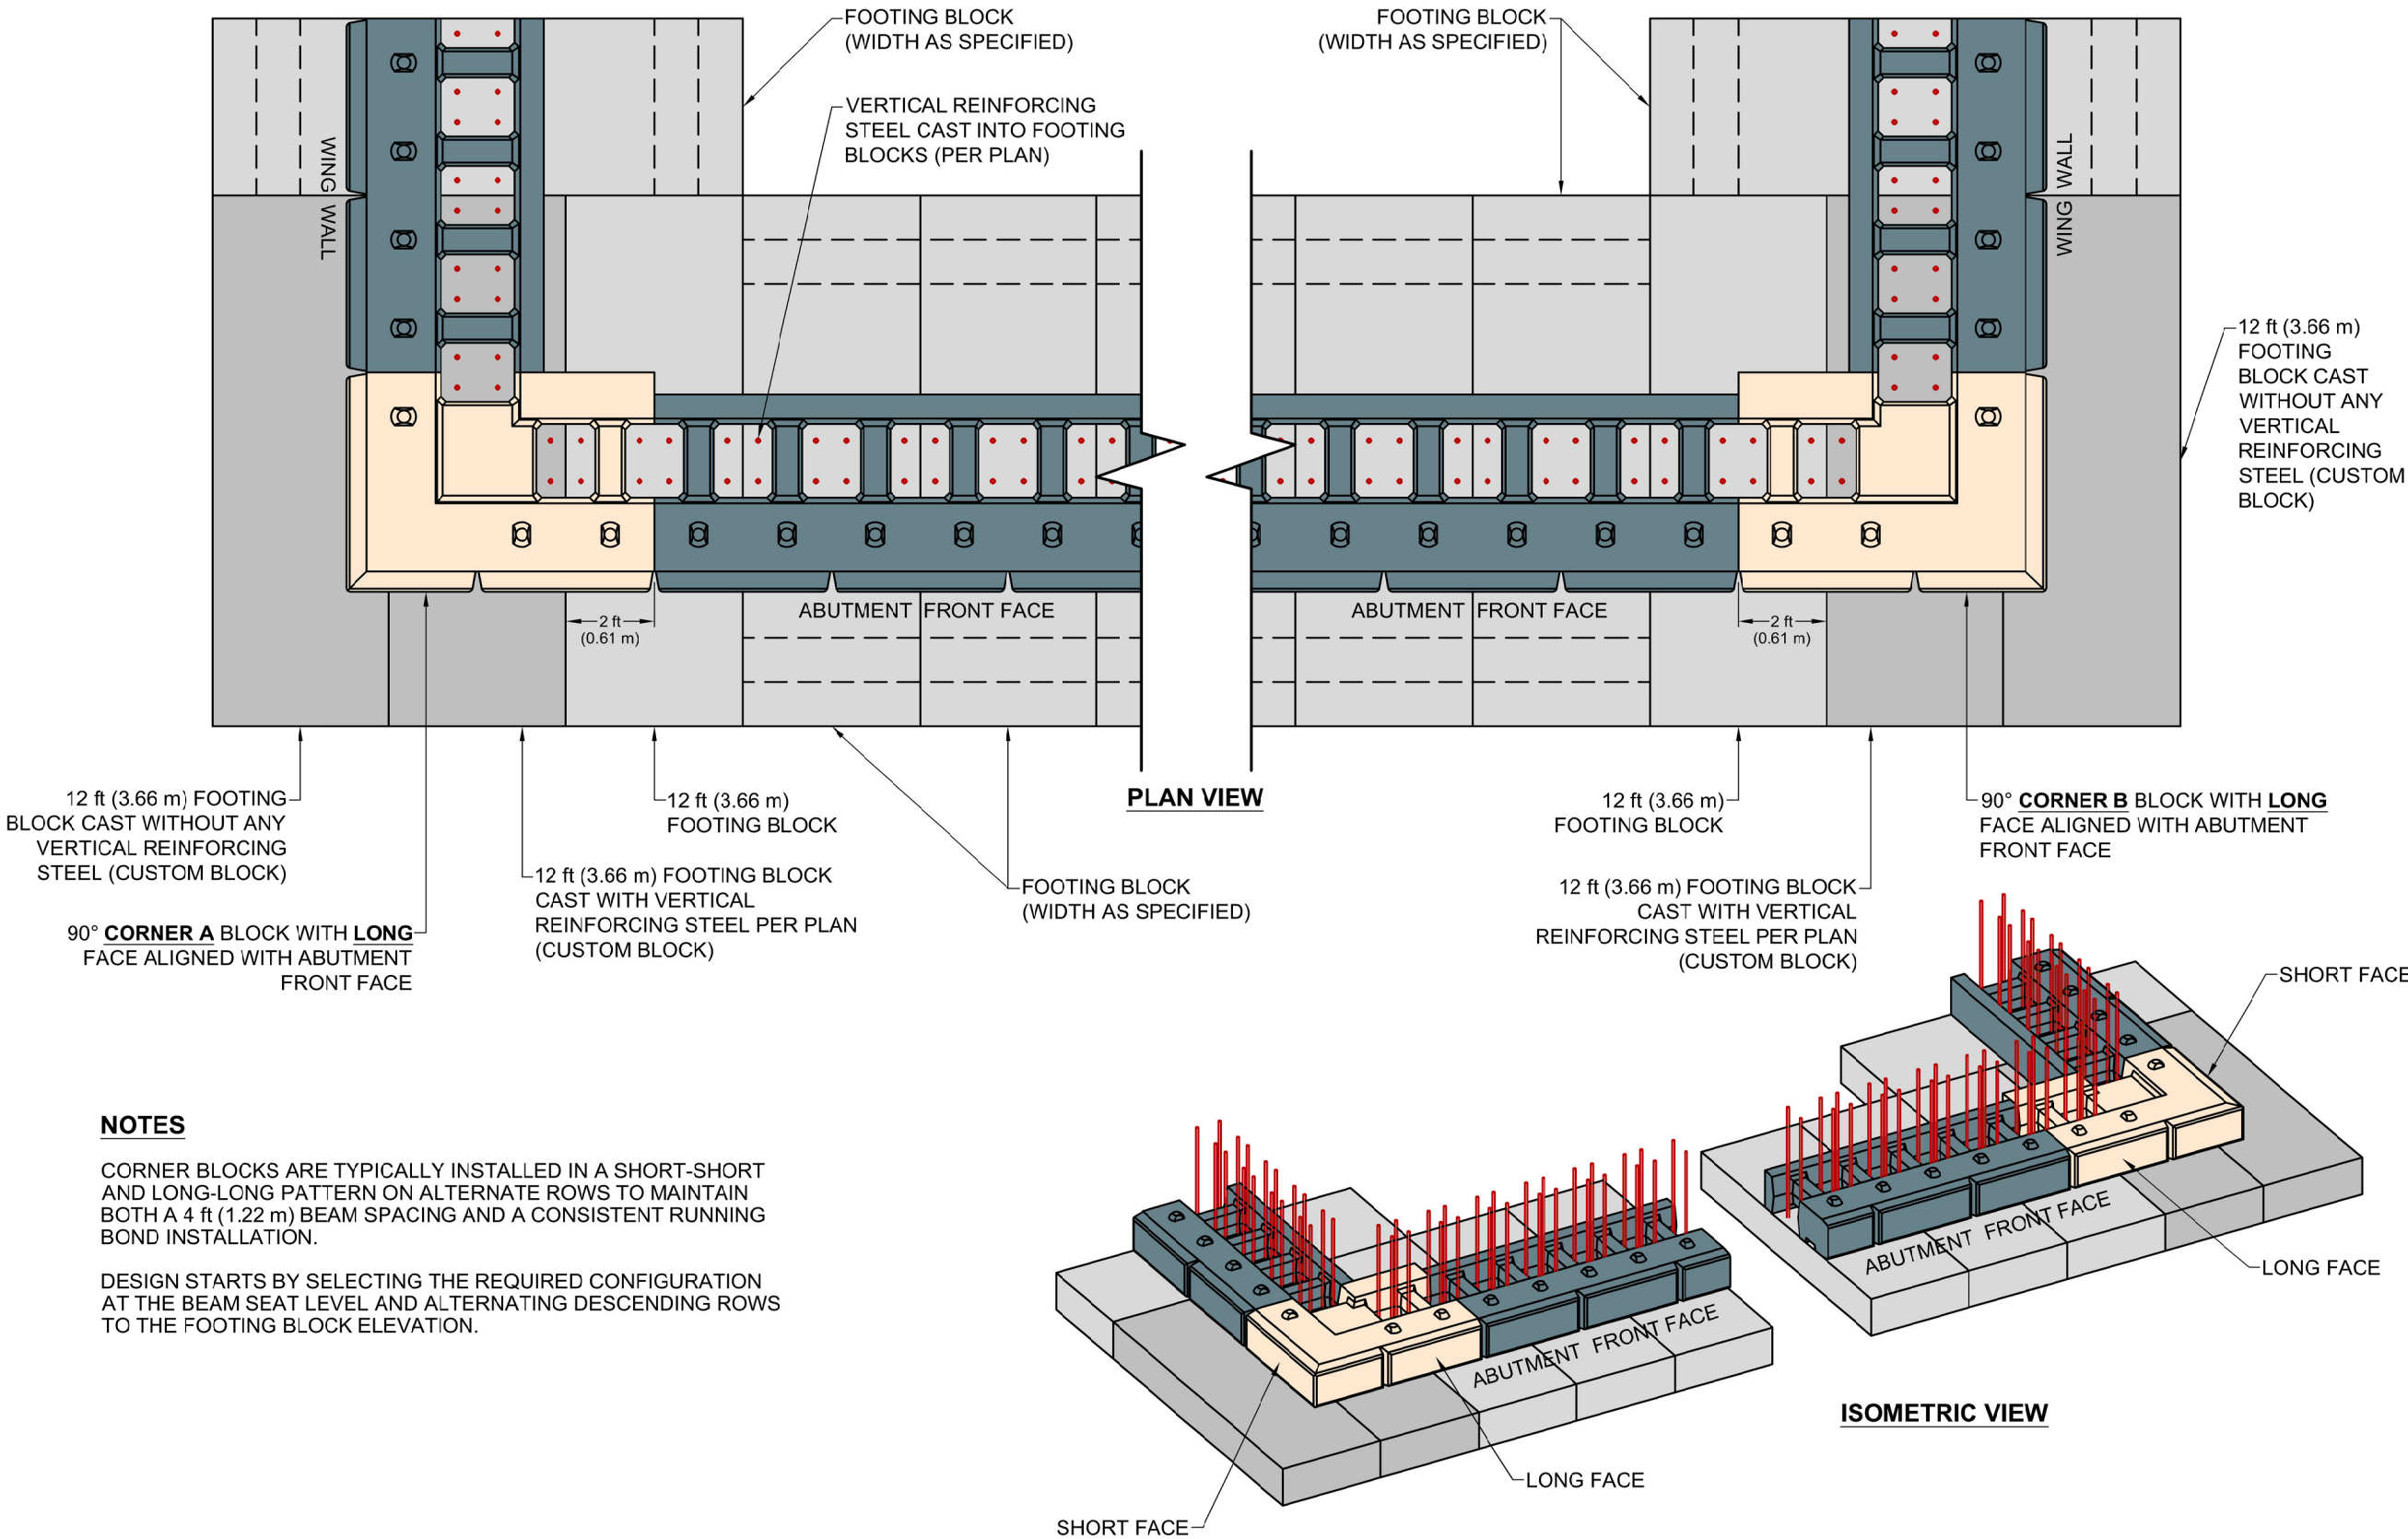

NOTES

CORNER BLOCKS ARE TYPICALLY INSTALLED IN A SHORT-SHORT AND LONG-LONG PATTERN ON ALTERNATE ROWS TO MAINTAIN BOTH A 4 ft (1.22 m) BEAM SPACING AND A CONSISTENT RUNNING BOND INSTALLATION.

DESIGN STARTS BY SELECTING THE REQUIRED CONFIGURATION AT THE BEAM SEAT LEVEL AND ALTERNATING DESCENDING ROWS TO THE FOOTING BLOCK ELEVATION.

GENERAL NOTES

THIS DRAWING IS FOR REFERENCE ONLY. DETERMINATION OF THE SUITABILITY AND/OR MANNER OF USE OF ANY DETAILS SHOWN IS THE SOLE RESPONSIBILITY OF THE DESIGN ENGINEER OF RECORD. FINAL PROJECT DESIGNS, INCLUDING ALL CONSTRUCTION DETAILS, SHALL BE PREPARED BY A LICENSED PROFESSIONAL ENGINEER USING THE ACTUAL CONDITIONS OF THE PROPOSED SITE.

Velpont

8212 M-119 Harbor Springs, MI 49740
(866) 222-8400 ext 33010
engineering@astarbrands.com • www.velpont.com

TITLE:
TYPICAL FOOTING
BLOCK LAYOUT FOR
LONG-LONG 90°
CORNER BLOCK
ORIENTATION

FILE NAME:
Footing Layout for 90 deg Corners 24SEP2026.dwg

PROJECT:	
DATE: 24SEP2026	DRAWN BY: JRJ
PAGE: 2 of 2	REVISION: REV 1