


ABUTMENT INSTALLATION ON PILES

NO SCALE

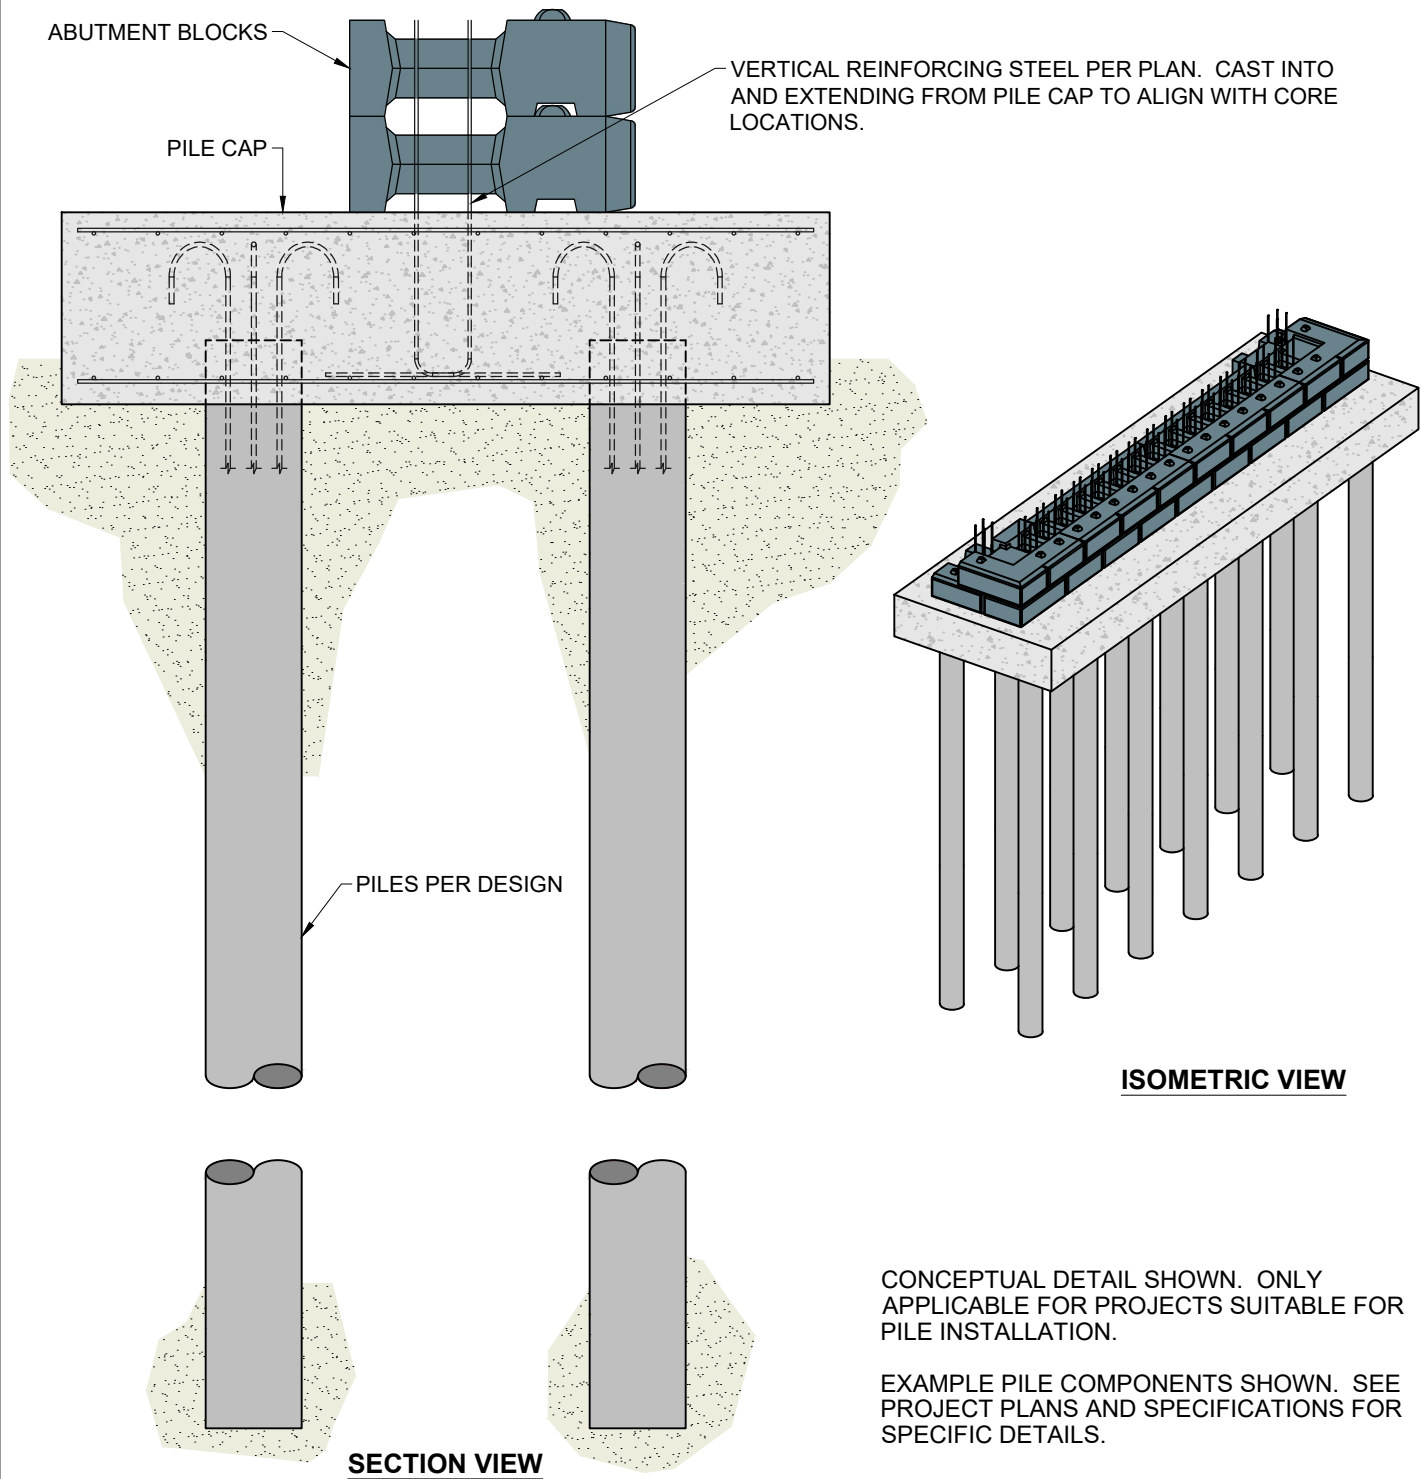

CONCEPTUAL DETAIL SHOWN. ONLY APPLICABLE FOR PROJECTS SUITABLE FOR PILE INSTALLATION.

EXAMPLE PILE COMPONENTS SHOWN. SEE PROJECT PLANS AND SPECIFICATIONS FOR SPECIFIC DETAILS.

THIS DRAWING IS FOR REFERENCE ONLY. DETERMINATION OF THE SUITABILITY AND/OR MANNER OF USE OF ANY DETAILS SHOWN IS THE SOLE RESPONSIBILITY OF THE DESIGN ENGINEER OF RECORD. FINAL PROJECT DESIGNS, INCLUDING ALL CONSTRUCTION DETAILS, SHALL BE PREPARED BY A LICENSED PROFESSIONAL ENGINEER USING THE ACTUAL CONDITIONS OF THE PROPOSED SITE.

DRAWN BY:	JRJ	TITLE:	ABUTMENT INSTALLATION ON PILES	Velpont [®] 8212 M-119 Harbor Springs, MI 49740 (866) 222-8400 ext 33010 engineering@asterbrands.com • www.velpont.com
DATE:	16-SEP-26			
REVISION:				
PAGE:	1 of 1	FILE:	VELPONT PILE INSTALLATION 16SEP2026.dwg	