
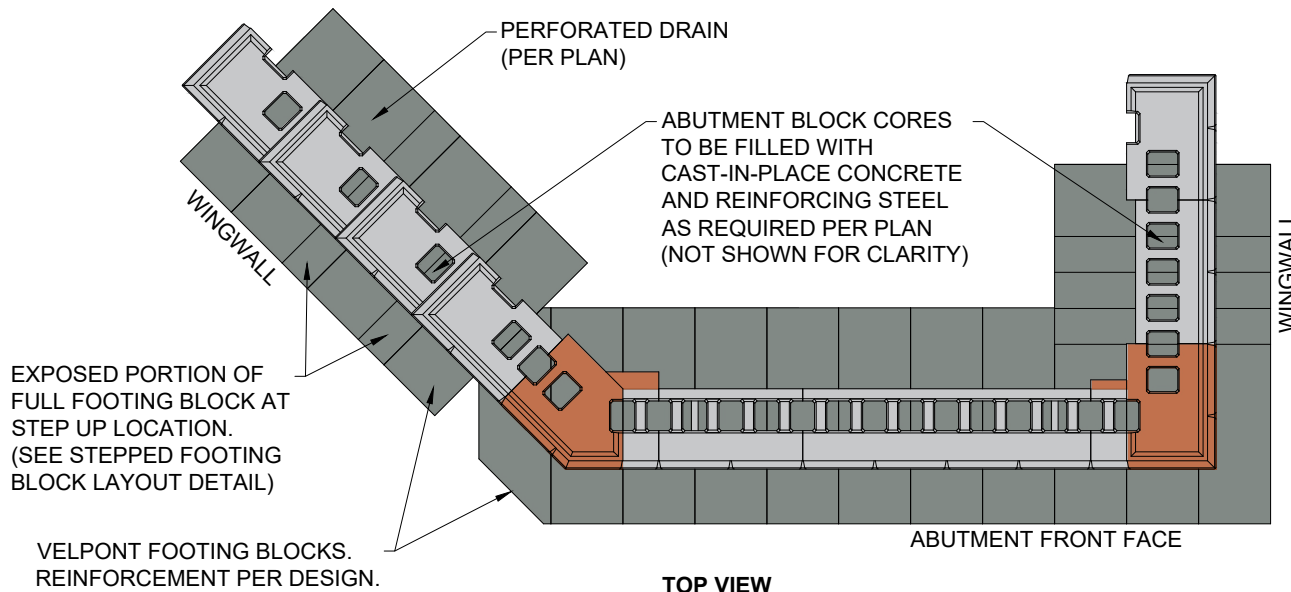


EXAMPLE WINGWALL DETAIL

NO SCALE

NOTE: VELPONT ABUTMENTS CAN BE CONSTRUCTED WITH WINGWALLS AT EITHER 45°, 90°, STRAIGHT, OR A COMBINATION, TO THE FRONT FACE. THIS DRAWING SHOWS AN EXAMPLE ABUTMENT WITH WING WALLS AT BOTH 45° AND 90° FROM THE FRONT FACE.

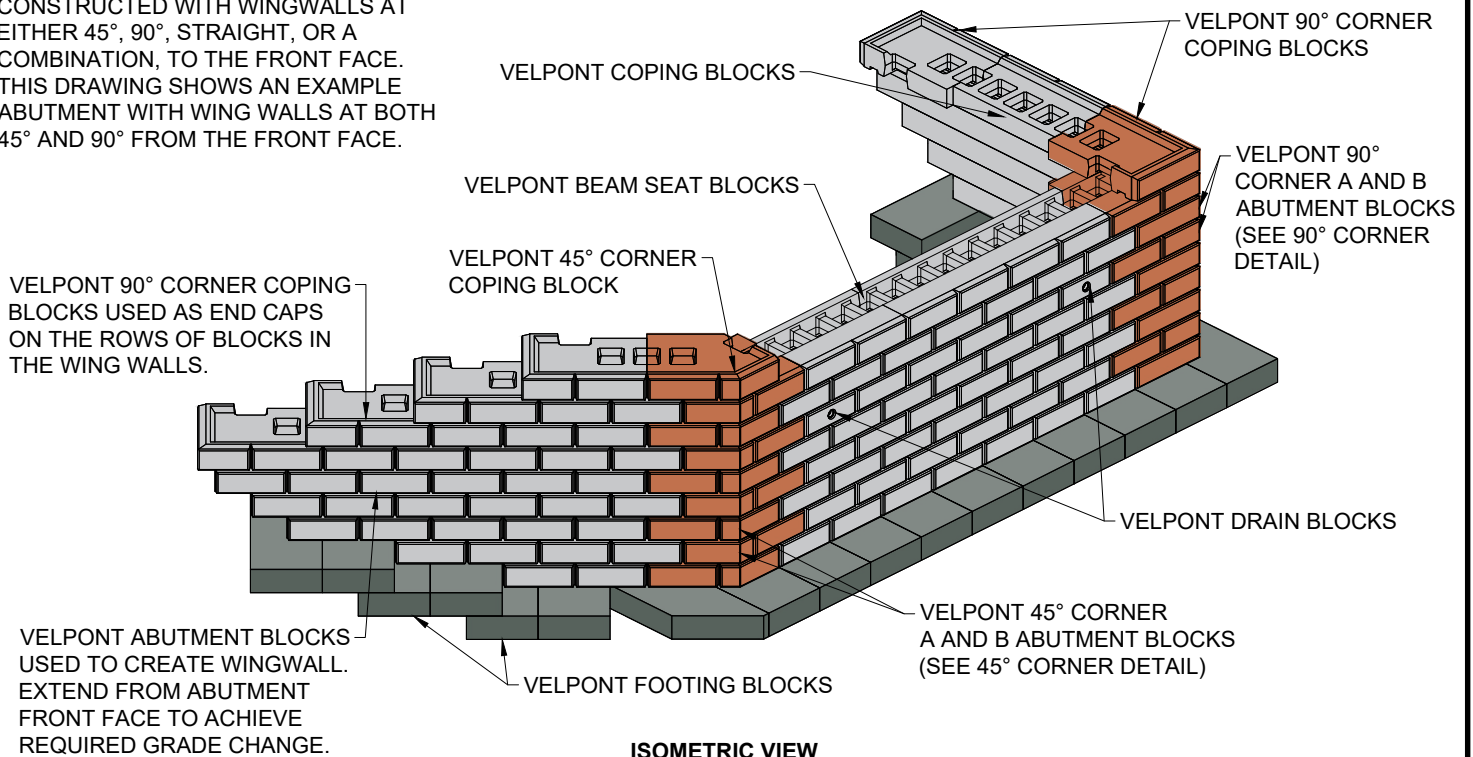

THIS DRAWING IS FOR REFERENCE ONLY. DETERMINATION OF THE SUITABILITY AND/OR MANNER OF USE OF ANY DETAILS SHOWN IS THE SOLE RESPONSIBILITY OF THE DESIGN ENGINEER OF RECORD. FINAL PROJECT DESIGNS, INCLUDING ALL CONSTRUCTION DETAILS, SHALL BE PREPARED BY A LICENSED PROFESSIONAL ENGINEER USING THE ACTUAL CONDITIONS OF THE PROPOSED SITE.

DRAWN BY: JACC/LBR	TITLE: EXAMPLE WINGWALL DETAIL	 8212 M-119 Harbor Springs, MI 49740 (866) 222-8400 ext 33010 engineering@asterbrands.com • www.velpont.com
DATE: 02-OCT-26		
REVISION: REV 1		
PAGE: 1 of 1	FILE: VELPONT WINGWALL DETAIL 02OCT2026.dwg	