
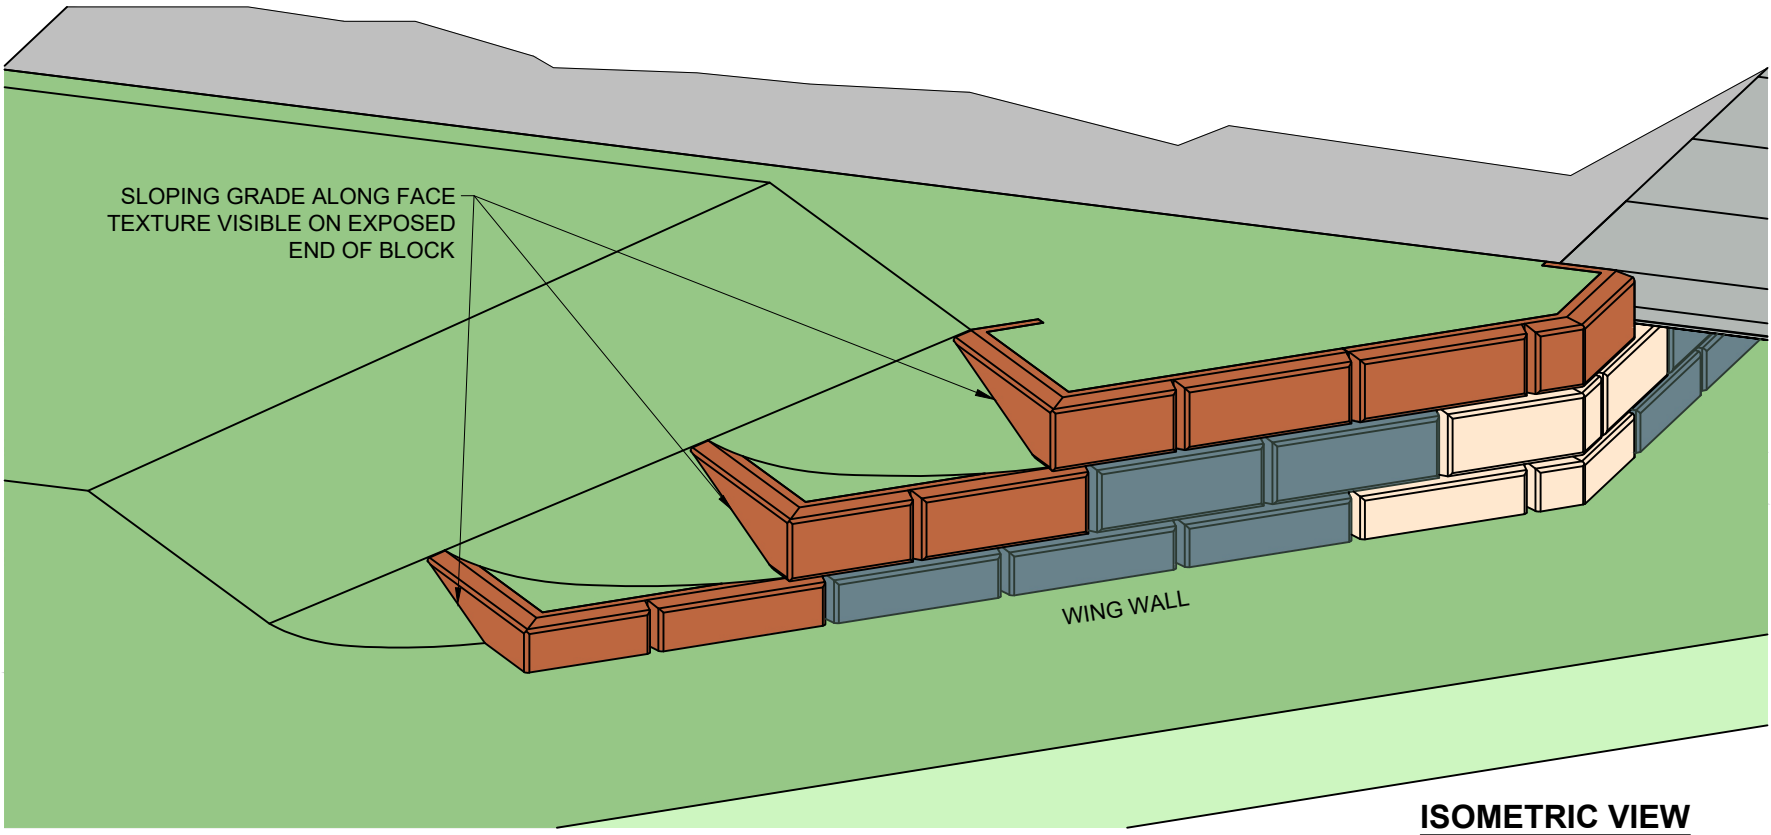


TYPICAL TOP OF WING WALL STEP DOWN
NO SCALE

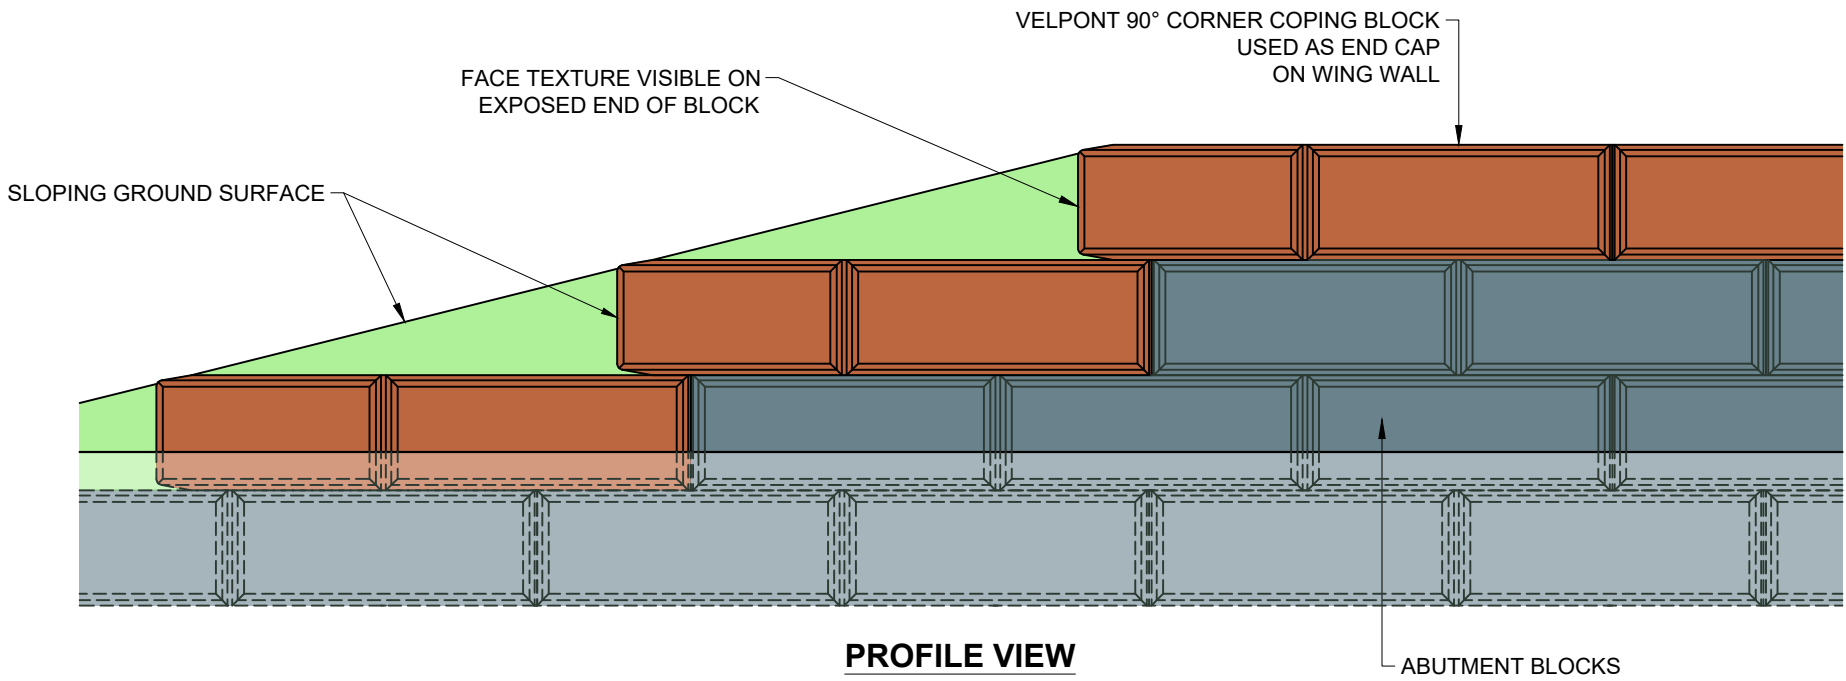

GENERAL NOTES

THIS DRAWING IS FOR REFERENCE ONLY. DETERMINATION OF THE SUITABILITY AND/OR MANNER OF USE OF ANY DETAILS SHOWN IS THE SOLE RESPONSIBILITY OF THE DESIGN ENGINEER OF RECORD. FINAL PROJECT DESIGNS, INCLUDING ALL CONSTRUCTION DETAILS, SHALL BE PREPARED BY A LICENSED PROFESSIONAL ENGINEER USING THE ACTUAL CONDITIONS OF THE PROPOSED SITE.

Velpont[®]

8212 M-119 Harbor Springs, MI 49740
(866) 222-8400 ext 33010
engineering@asterbrands.com • www.velpont.com

TITLE:
**TYPICAL TOP OF
WING WALL
STEP DOWN**

FILE NAME:
Velpont TOWW Step Down 17SEP2026.dwg

PROJECT:

DATE: 17SEP2026	DRAWN BY: JRJ
PAGE: 1 of 1	REVISION: REV 1