



STEPPED FOOTING BLOCK LAYOUT

NO SCALE

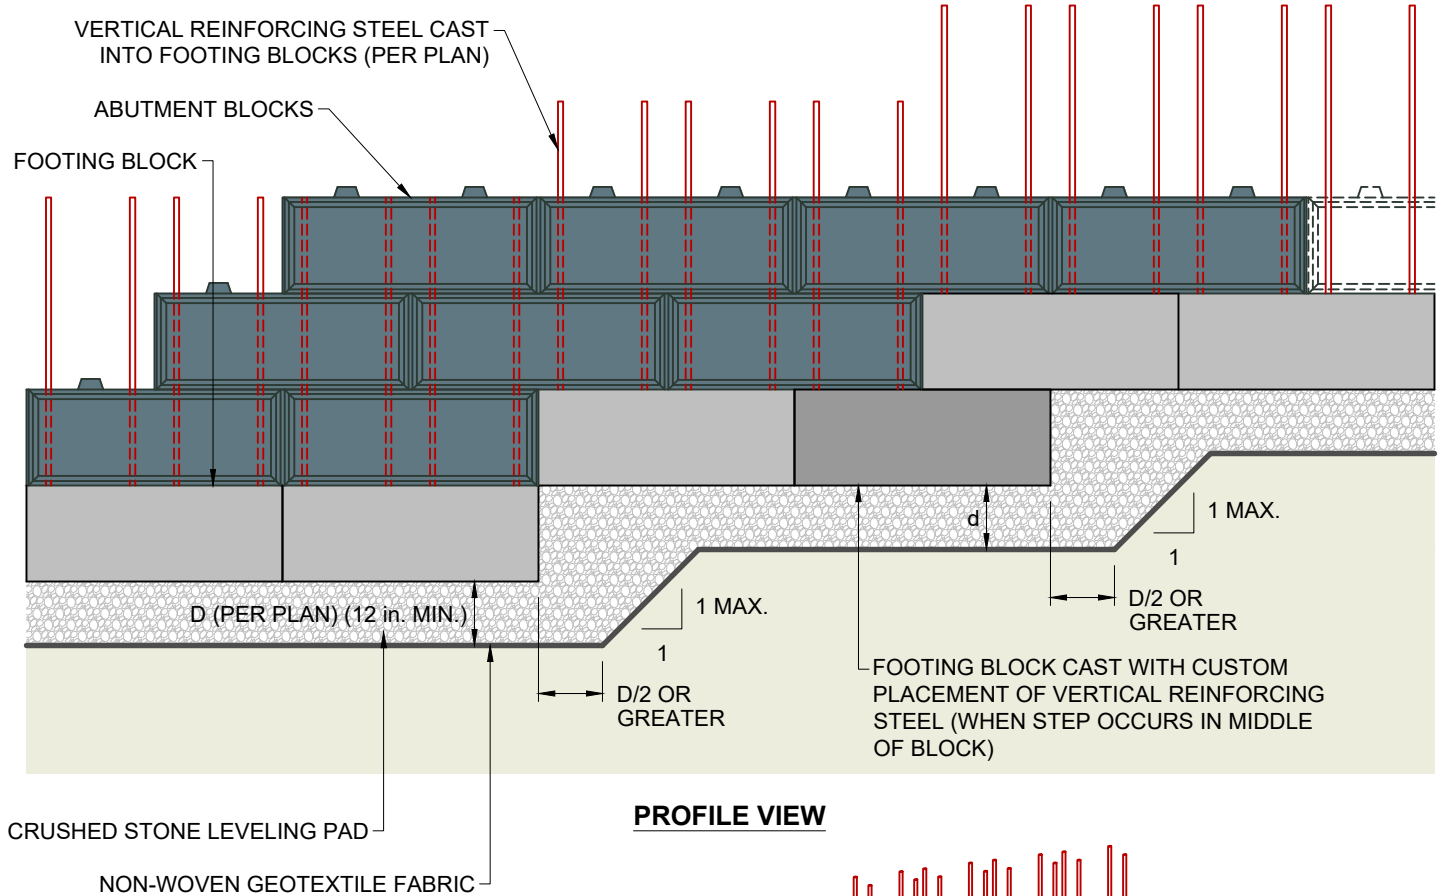

PROFILE VIEW

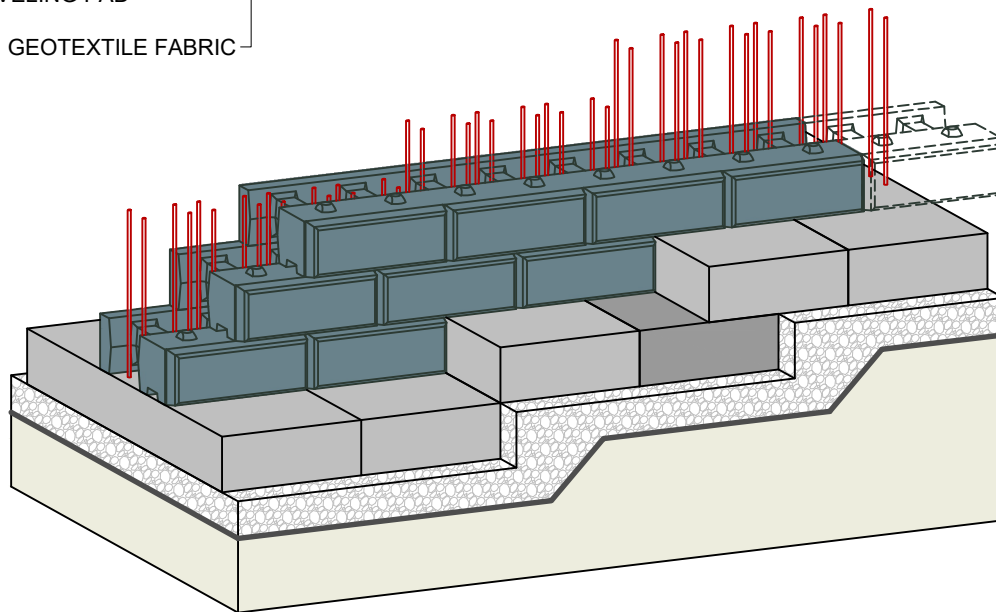

ISOMETRIC VIEW

THIS DRAWING IS FOR REFERENCE ONLY. DETERMINATION OF THE SUITABILITY AND/OR MANNER OF USE OF ANY DETAILS SHOWN IS THE SOLE RESPONSIBILITY OF THE DESIGN ENGINEER OF RECORD. FINAL PROJECT DESIGNS, INCLUDING ALL CONSTRUCTION DETAILS, SHALL BE PREPARED BY A LICENSED PROFESSIONAL ENGINEER USING THE ACTUAL CONDITIONS OF THE PROPOSED SITE.

DRAWN BY: JRJ
DATE: 17-SEP-26
REVISION:
PAGE: 1 of 1

TITLE: **STEPPED FOOTING BLOCK LAYOUT**
FILE: VELPONT STEPPED FOOTING BLOCK LAYOUT 17SEP2026.dwg

Velpont®

8212 M-119 Harbor Springs, MI 49740
(866) 222-8400 ext 33010
engineering@asterbrands.com • www.velpont.com