Harvey Building Products
Tribute N.C. Double Hung
w/ 908 Casing & Sill Nose
(1/2 Scale)

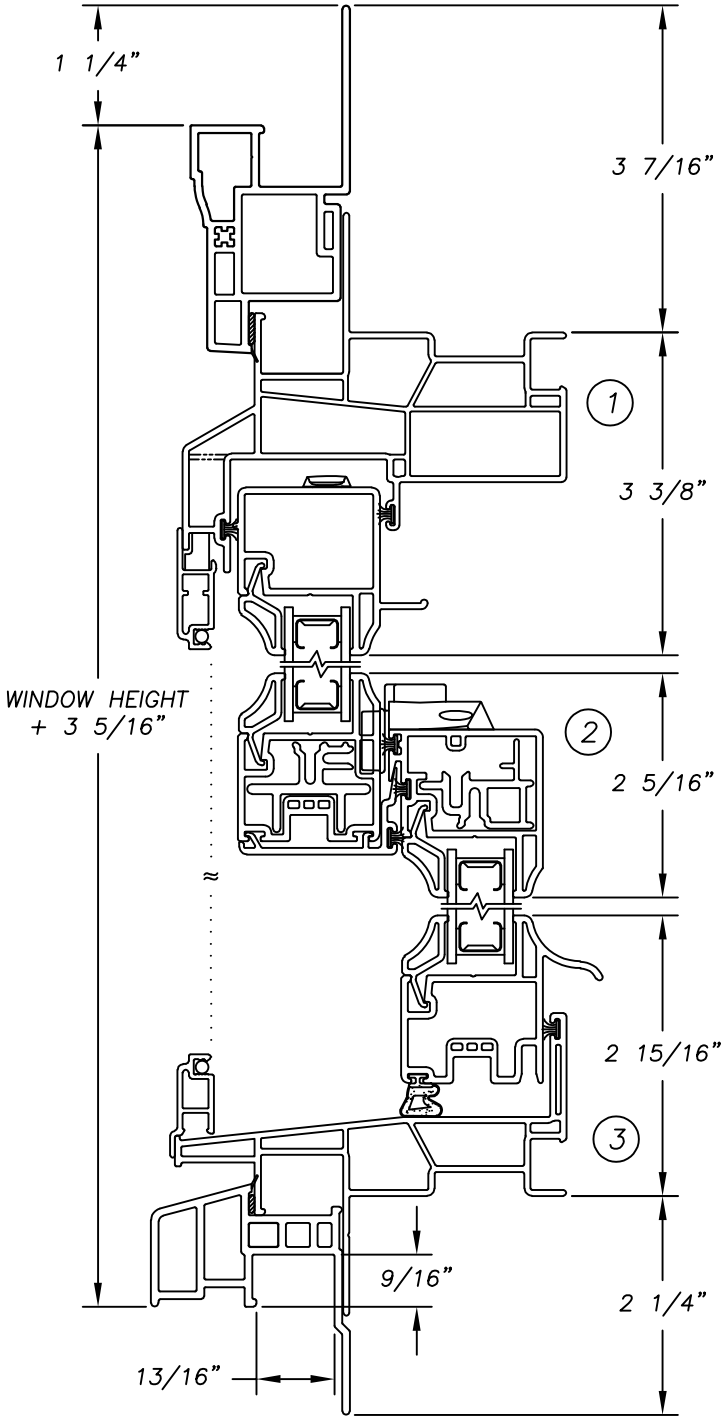

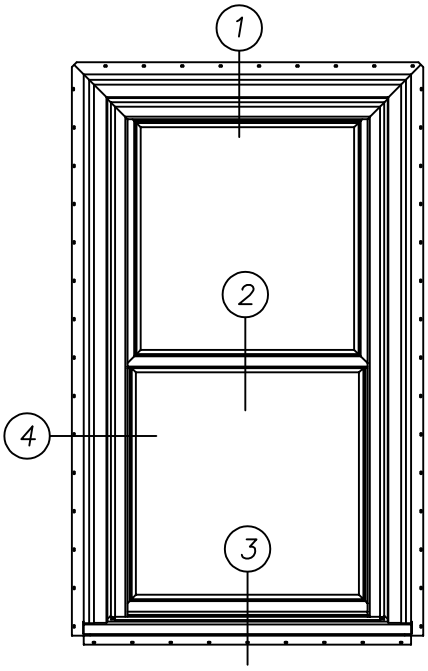

(1/20)

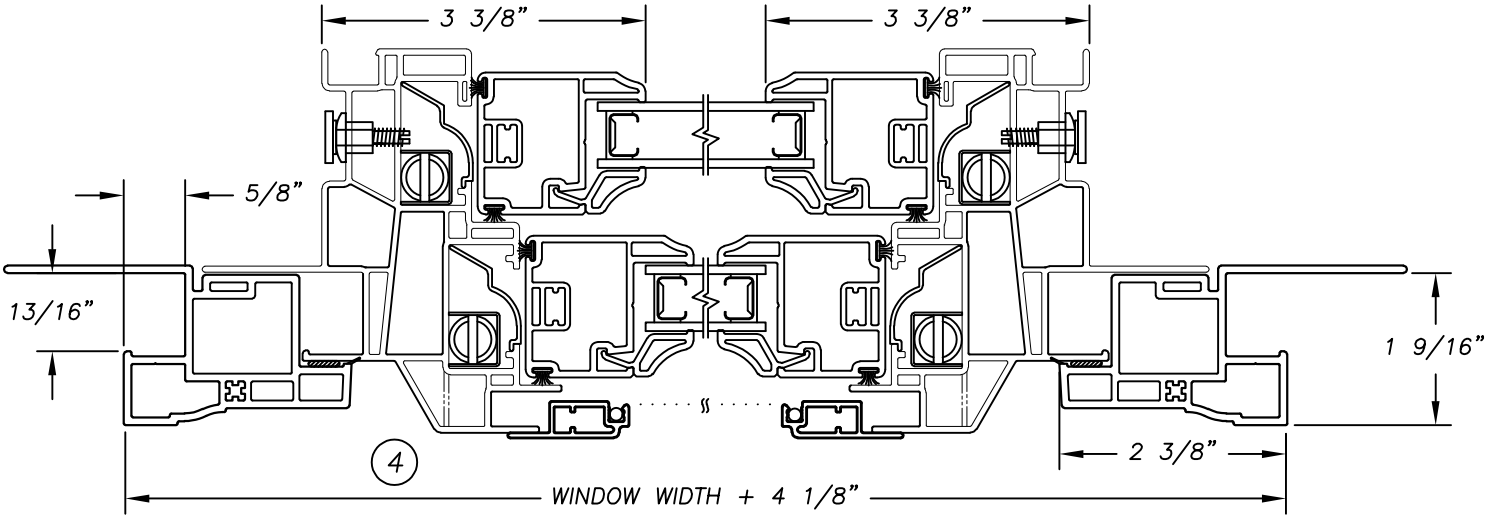

REV. 6/21

AS 532