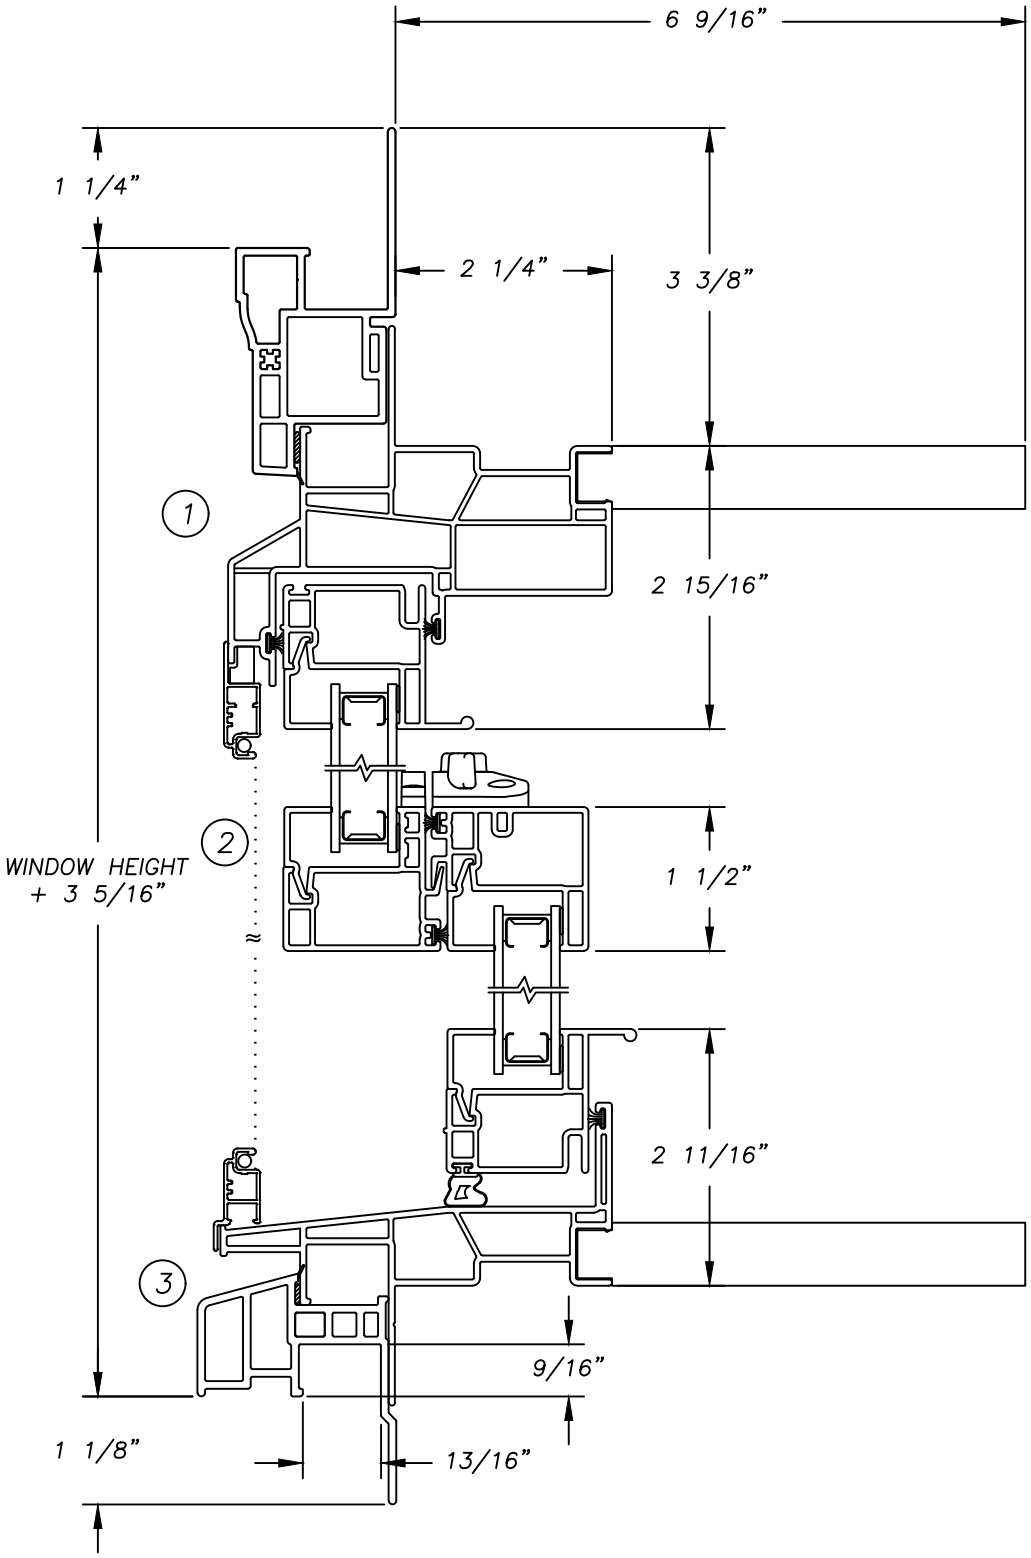Harvey Building Products
Classic Double Hung
Integral Fin Frame
w/908 Vinyl Casing
6 9/16" Wall Depth Ext. Jambs
Vertical Section
(1/2 Scale)