


Harvey Building Products
N.C. Axio Tilt & Turn Window
2-Wide Factory Mull
Triple Glaze IG
(1/2 Scale)

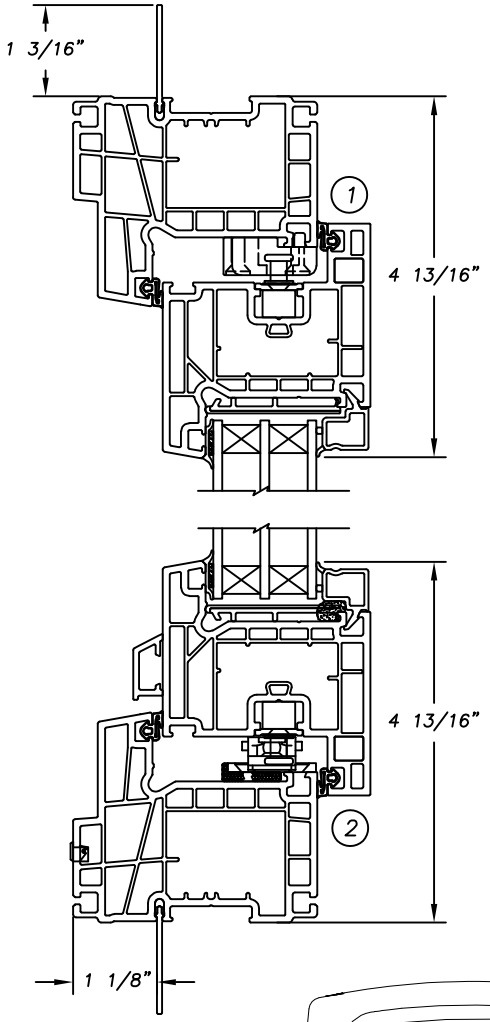

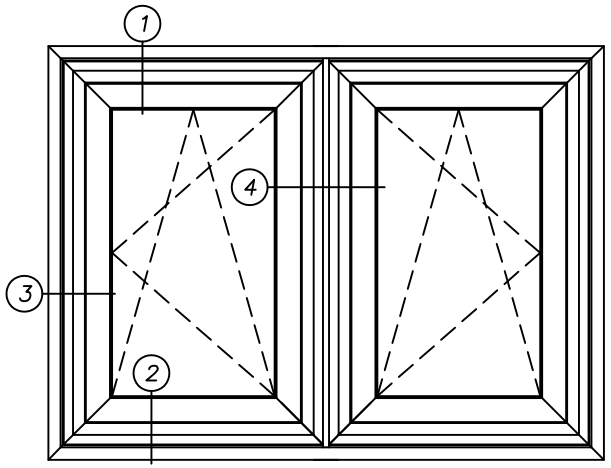

(1/20)

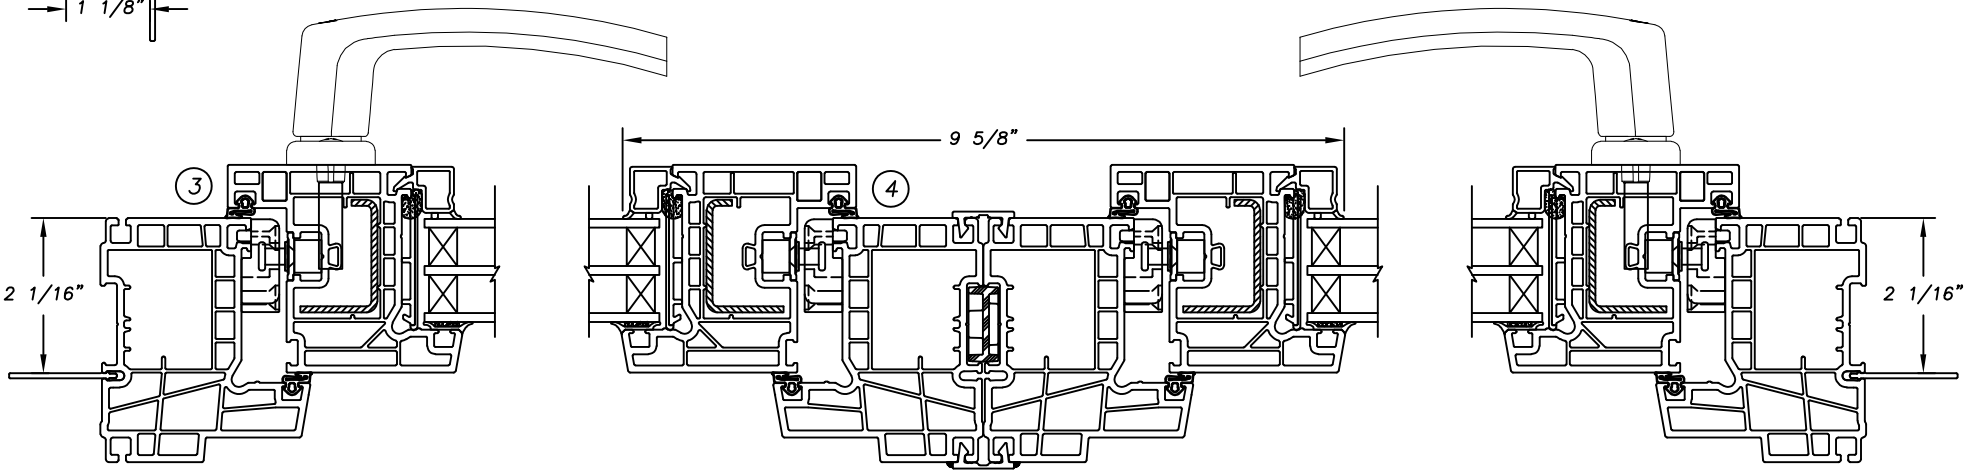

REV. 9/25

AS 1419